Printed from Internet for on 9/10/2010

2010 SEP -3 PM 1:34 037929 C/H L-CHIP ROA086305

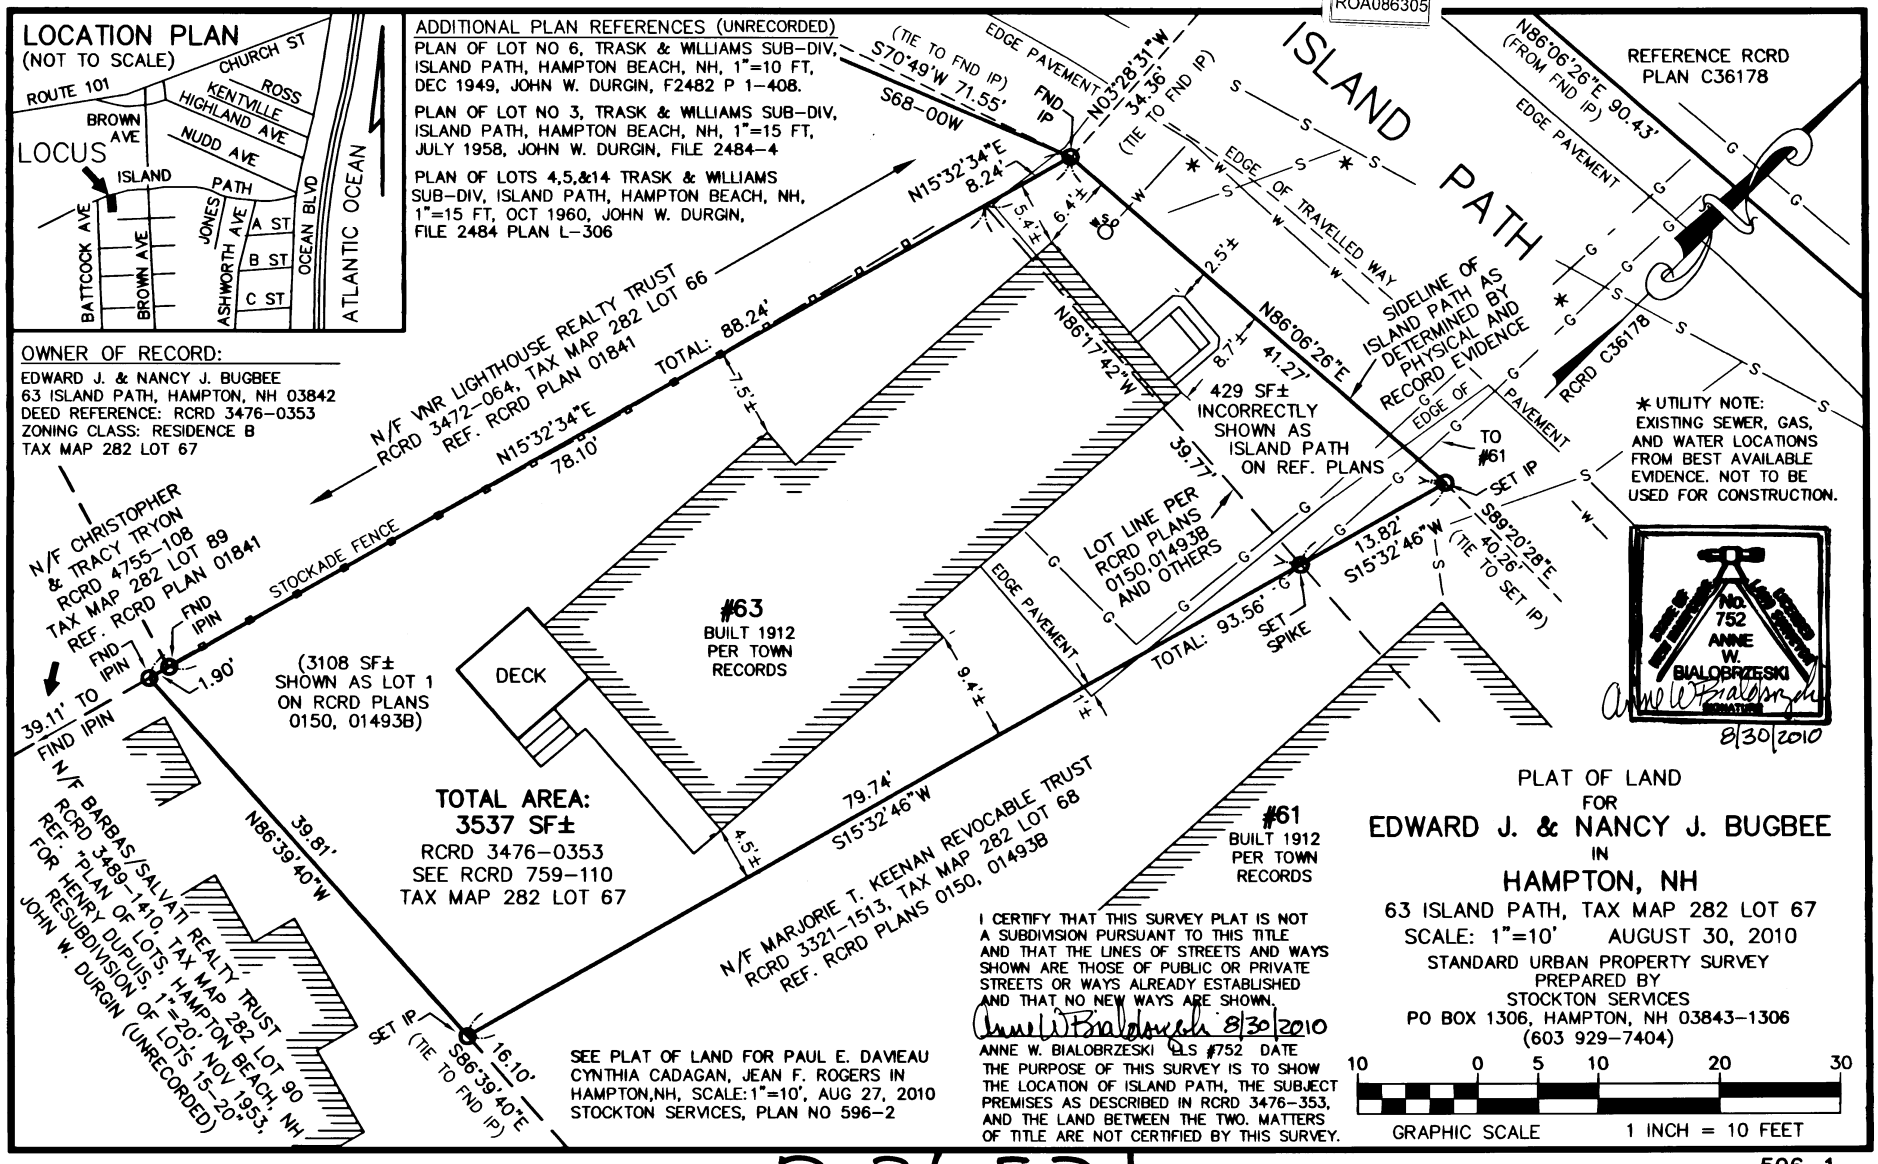

B-36526

596-1

Printed from Internet for on 9/10/2010

2010 SEP -3 PM 1:35 037930

C/H L-CHIP ROA086306

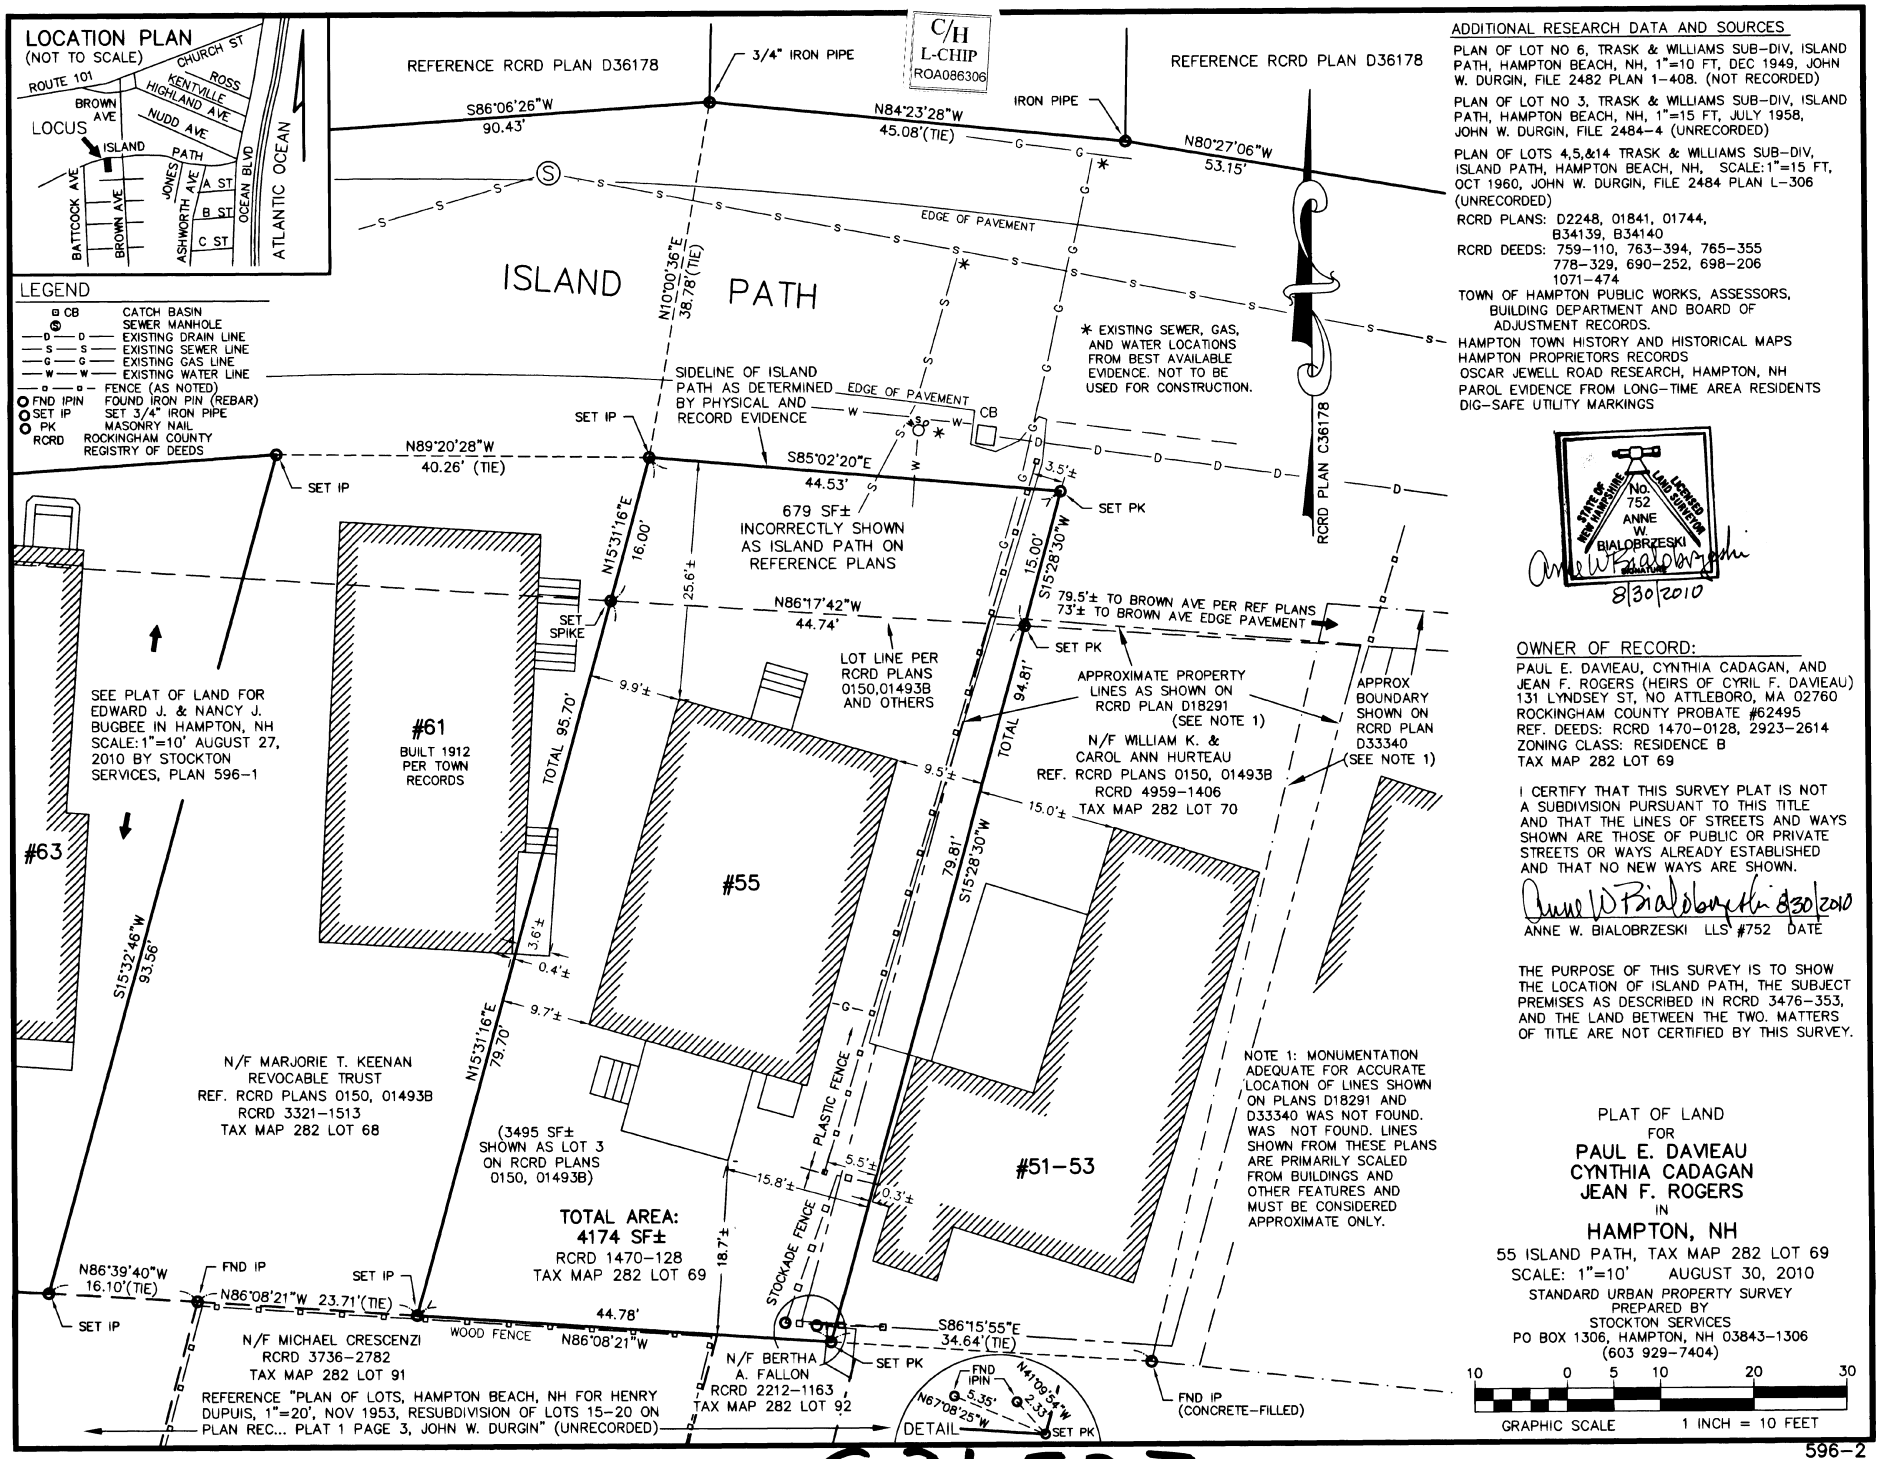

ADDITIONAL RESEARCH DATA AND SOURCES

PLAN OF LOT NO 6, TRASK & WILLIAMS SUB-DIV, ISLAND PATH, HAMPTON BEACH, NH, 1"=10 FT, DEC 1949, JOHN W. DURGIN, FILE 2482 PLAN 1-408. (NOT RECORDED)

PLAN OF LOT NO 3, TRASK & WILLIAMS SUB-DIV, ISLAND PATH, HAMPTON BEACH, NH, 1"=15 FT, JULY 1958, JOHN W. DURGIN, FILE 2484-4 (UNRECORDED)

PLAN OF LOTS 4,5,&14 TRASK & WILLIAMS SUB-DIV, ISLAND PATH, HAMPTON BEACH, NH, SCALE: 1"=15 FT, OCT 1960, JOHN W. DURGIN, FILE 2484 PLAN L-306 (UNRECORDED)

RCRD PLANS: D2248, 01841, 01744, B34139, B34140

RCRD DEEDS: 759-110, 763-394, 765-355, 778-329, 690-252, 698-206, 1071-474

TOWN OF HAMPTON PUBLIC WORKS, ASSESSORS, BUILDING DEPARTMENT AND BOARD OF ADJUSTMENT RECORDS.

HAMPTON TOWN HISTORY AND HISTORICAL MAPS

HAMPTON PROPRIETORS RECORDS

OSCAR JEWELL ROAD RESEARCH, HAMPTON, NH

PAROL EVIDENCE FROM LONG-TIME AREA RESIDENTS

DIG-SAFE UTILITY MARKINGS

STATE OF NEW HAMPSHIRE LICENSED LAND SURVEYOR No. 752 ANNE W. BIALOBRZESKI

8/30/2010

OWNER OF RECORD:

PAUL E. DAVIEAU, CYNTHIA CADAGAN, AND JEAN F. ROGERS (HEIRS OF CYRIL F. DAVIEAU)
131 LYNDSEY ST, NO ATTLEBORO, MA 02760
ROCKINGHAM COUNTY PROBATE #62495
REF. DEEDS: RCRD 1470-0128, 2923-2614
ZONING CLASS: RESIDENCE B
TAX MAP 282 LOT 69

I CERTIFY THAT THIS SURVEY PLAT IS NOT A SUBDIVISION PURSUANT TO THIS TITLE AND THAT THE LINES OF STREETS AND WAYS SHOWN ARE THOSE OF PUBLIC OR PRIVATE STREETS OR WAYS ALREADY ESTABLISHED AND THAT NO NEW WAYS ARE SHOWN.

ANNE W. BIALOBRZESKI LLS #752 DATE 8/30/2010

THE PURPOSE OF THIS SURVEY IS TO SHOW THE LOCATION OF ISLAND PATH, THE SUBJECT PREMISES AS DESCRIBED IN RCRD 3476-353, AND THE LAND BETWEEN THE TWO. MATTERS OF TITLE ARE NOT CERTIFIED BY THIS SURVEY.

PLAT OF LAND
FOR
PAUL E. DAVIEAU
CYNTHIA CADAGAN
JEAN F. ROGERS
IN
HAMPTON, NH

55 ISLAND PATH, TAX MAP 282 LOT 69
SCALE: 1"=10' AUGUST 30, 2010
STANDARD URBAN PROPERTY SURVEY
PREPARED BY
STOCKTON SERVICES
PO BOX 1306, HAMPTON, NH 03843-1306
(603 929-7404)

596-2

C-36527